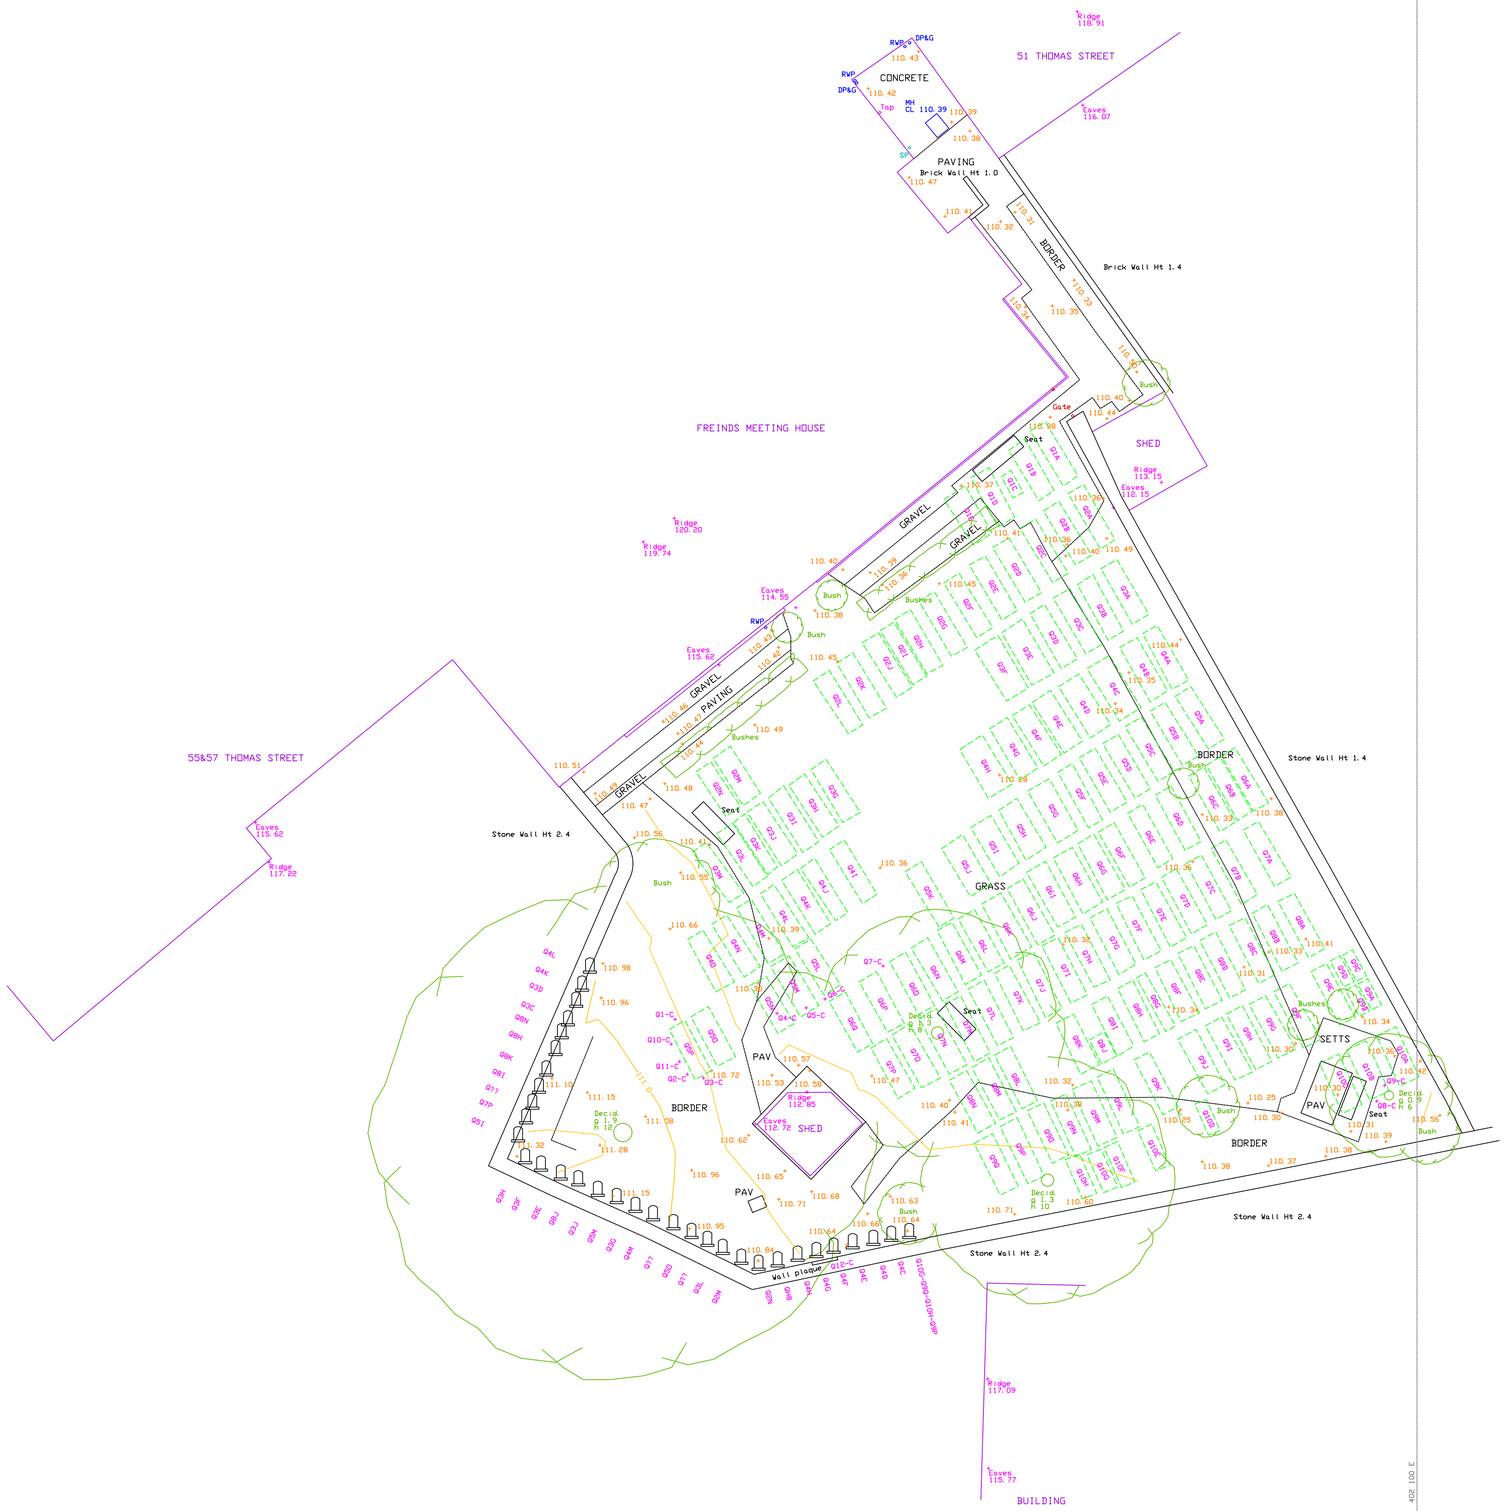

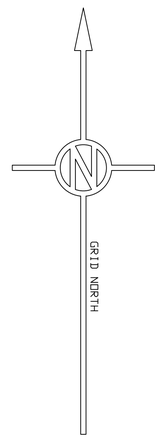

SITECH SURVEYING SERVICES

OFFICE 1, BETEC BUSINESS PARK,
LOVE LANE, CIRENCESTER, GL7 1YG
TEL 01285 654522
www.sitechsurveying.co.uk

VINTERS BUSINESS PARK, NEW CUT ROAD,
MAIDSTONE, KENT. ME14 5NZ
TEL 01622 678900
Email info@sitechsurveying.co.uk

FRIENDS MEETING HOUSE, CIRENCESTER

CIRENCESTER GRAVEYARDS & BURIAL GROUNDS

THE SURVEY ASSOCIATION

SHEET 1 OF 1	SCALE 1:100@A1	17927
DRAWN AutoCAD		24
SEE ALSO	SURVEY JOB No. 12470	
	SURVEYED - FEB 2024	

STANDARD REFERENCE

DATUM USED - ORDNANCE SURVEY OSGM 02 TM GPS
BENCH MARKS USED - OSBM 02 TM GPS

SITE BENCH MARKS ESTABLISHED - SURVEY STATIONS (SEE PLAN)

SURVEY STATIONS INDICATED THUS ◬
PROJECTION - OSBM 02 TM GPS (Scale factor not applied)

ABBREVIATIONS

ACU	AIR CONDITIONING UNIT	KD	KERB OUTLET	RWP	RAIN WATER PIPE
CL	COVER LEVEL	L	LIGHT	SC	STOP COCK
E	EARTH POINT	LP	LAMPPOST	SL	SUMP LEVEL
ECP	ELECTRICITY CABLE PIT	MH	MANHOLE	SP	SOIL PIPE
EP	ELECTRICITY POLE	Mkr	SERVICE MARKER	SV	SLUICE VALVE
FH	FIRE HYDRANT	NB	NOTICE BOARD	TCB	TELEPHONE CALL BOX
FL	FLOOR LEVEL	NFI	NO FURTHER INFORMATION	TIC	TELEPHONE INSPECTION COVER
G	GULLY	OSBM	ORDNANCE SURVEY BENCH MARK	TP	TELEPHONE POLE
GC	GAS COCK	P	POST OR PILLAR	UTL	UNABLE TO LIFT
GV	GAS VALVE	RE	RODDING EYE		HEADSTONE
IC	INSPECTION COVER	RG	ROAD GULLY		FOOTSTONE
IL	INVERT LEVEL		MEMORIAL STONE		HEADSTONE & SMALL STONE

OVERLAID HAND DRAWN PLAN OF BURIAL GROUND 1828 - SCALE 1/4" TO 1 FOOT = 1:48
Q2-C REFERS TO THE LOCATION OF ASHES
OSM REFERS TO THE 1828 PLAN REFERENCE AND, WHERE APPLICABLE, TO THE HEADSTONE